



THE PORT AUTHORITY
OF NY & NJ

CONFORMED DRAWING
02/05/98
SIGNED AND SEALED
COPY IS KEPT ON FILE

ORIGINAL SIGNED & SEALED BY
N.Y. P.E. (OR R.A.)







Joseph R. Loring
& Associates, Inc.
consulting engineers

One Pennsylvania Plaza
New York, New York 10119-0043
Tel: (212) 963-7400, Fax: (212) 963-7382

THE OFFICE OF
DAVID
ELLIOT
LEIBOWITZ
P.C.

MEMBERSHIP - IN REGISTRATION
IN NEW YORK STATE NEW YORK IN 1998
IN PENNSYLVANIA IN 1998
IN NEW JERSEY IN 1998

LESLIE E. ROBERTSON
ASSOCIATES, R.L.L.P.
CONSULTING STRUCTURAL ENGINEERS
30 EAST 87TH STREET
NEW YORK, NY 10019
TEL: (212) 452-1000 FAX: (212) 452-1001

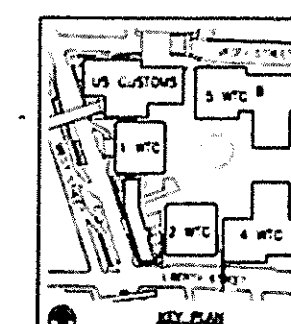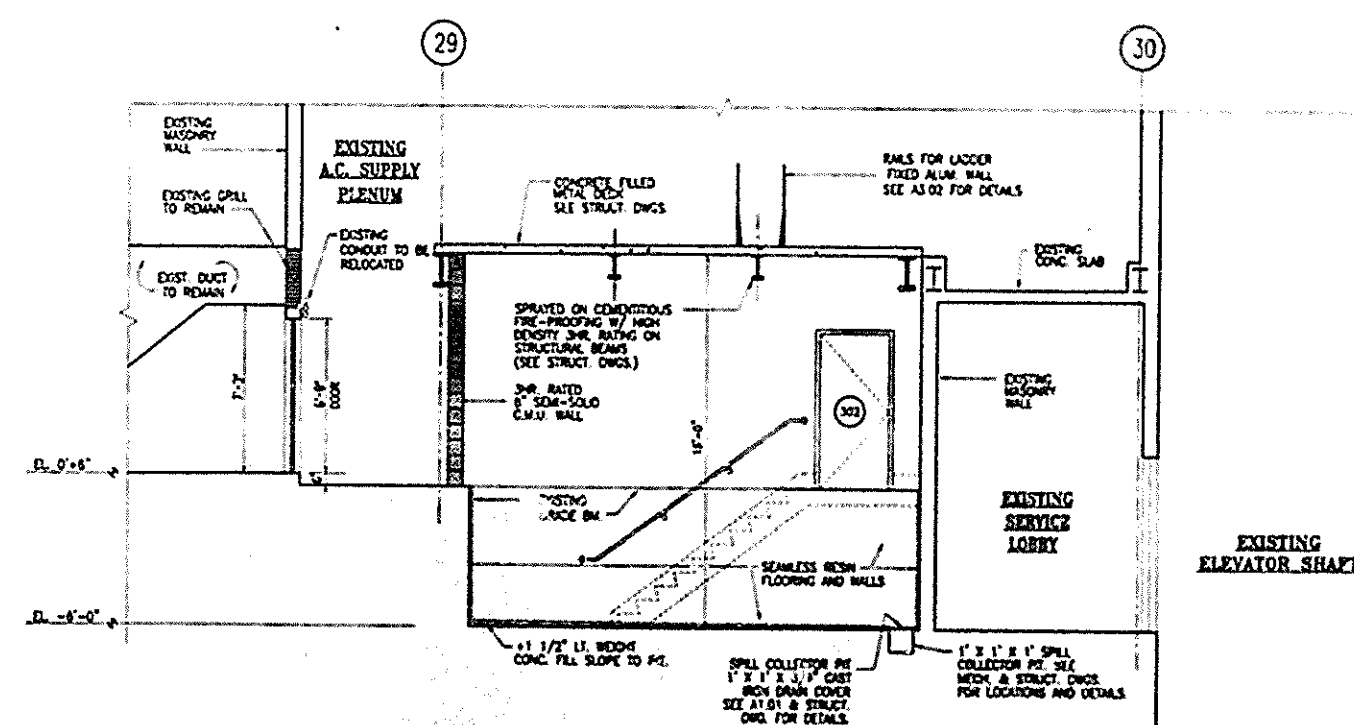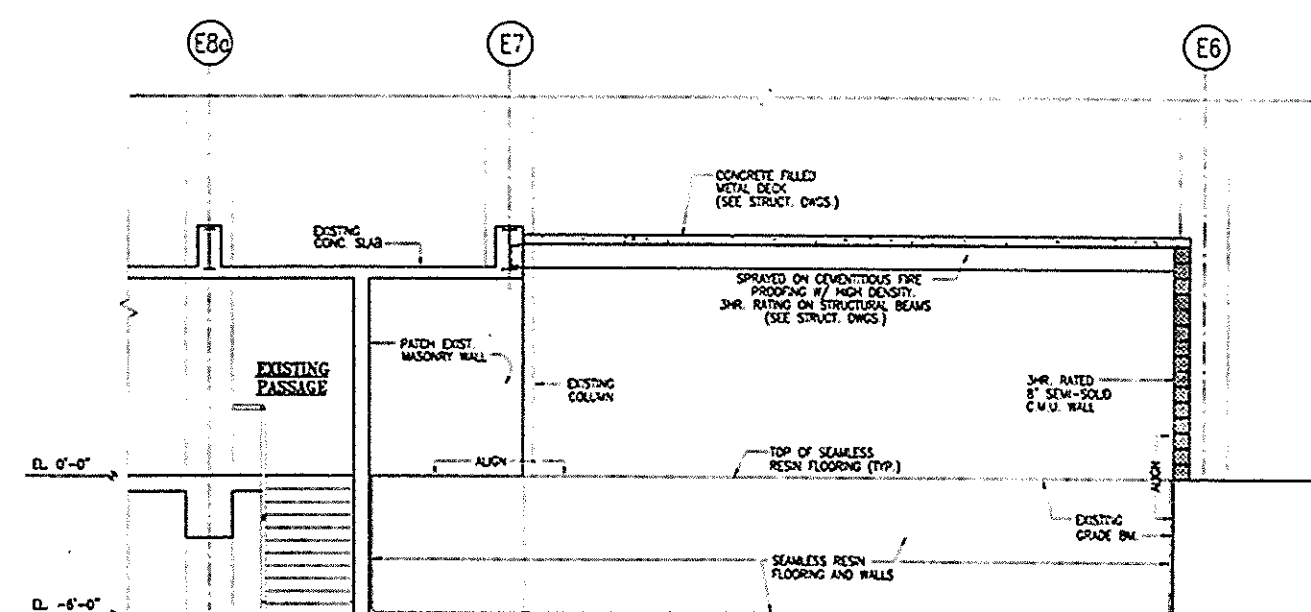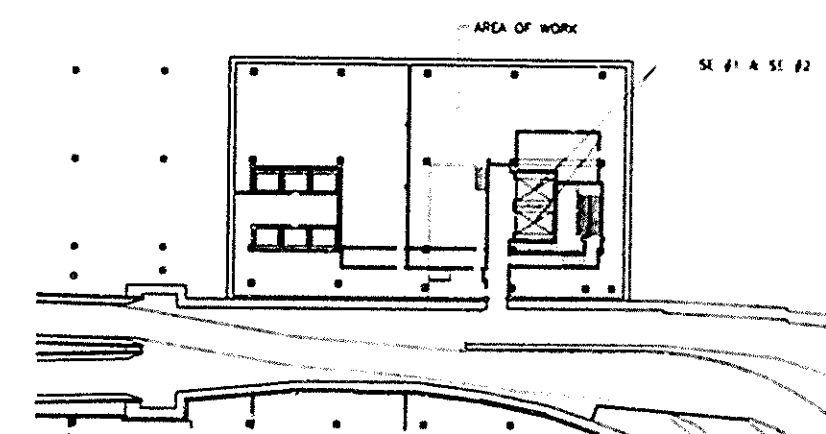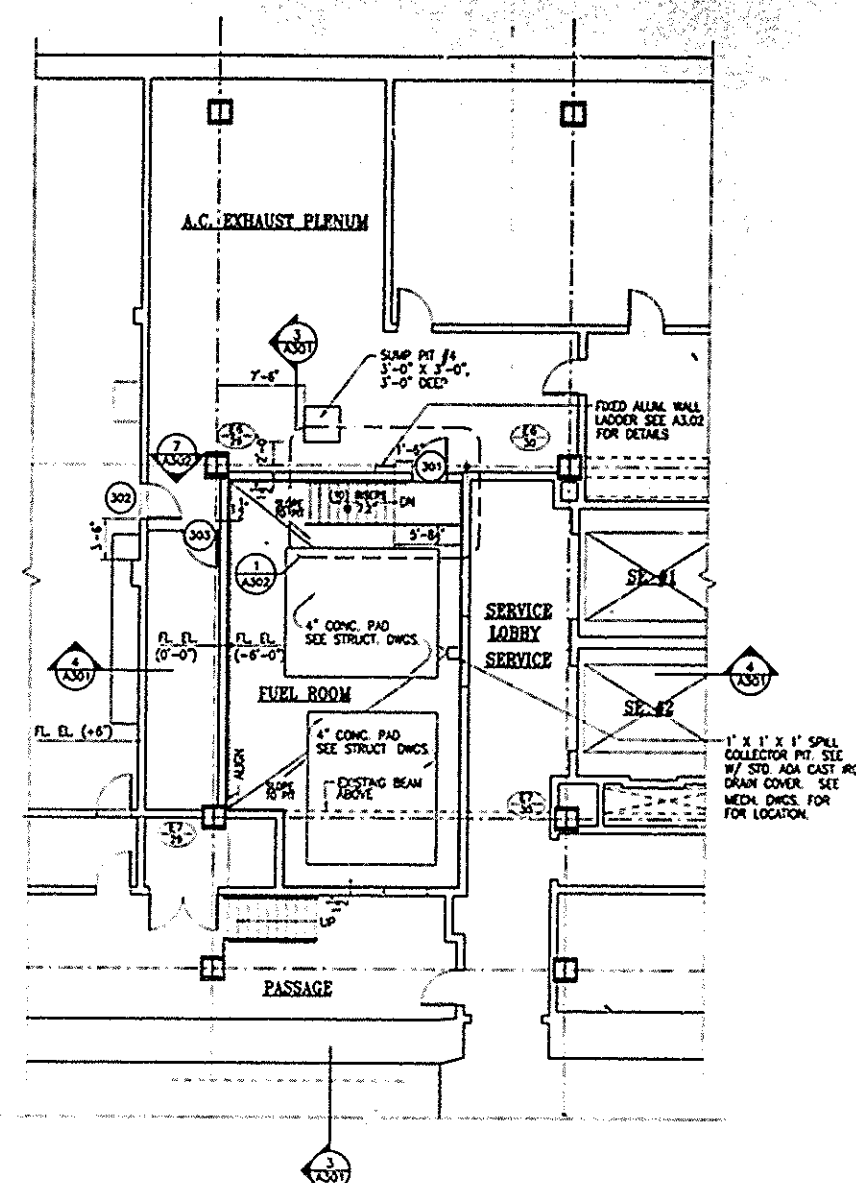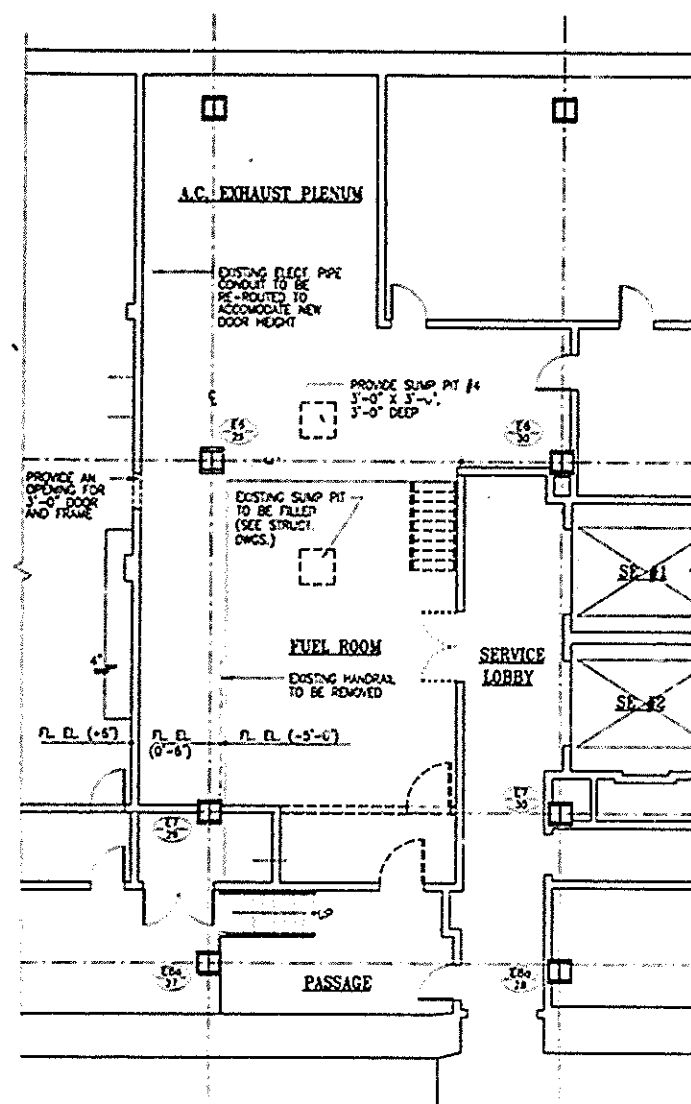

Engineering Department
Design Division

The
World
Trade
Center

STANDBY POWER
5 WORLD TRADE CENTER
ARCHITECTURAL
B-2 LEVEL FUEL OIL
TANK ROOM
REMOVAL PLAN
CONST. PLAN & SECT.

This drawing is subject to conditions in contract
to construction, design and methods
herein are intended to show Authority and
may not be used without a written consent

CB JC
Designed by Drawn by JLA: jla

Date 11/17/97 Scale AS SHOWN

Contract Number WTC-946.071 Drawing Number A3-01